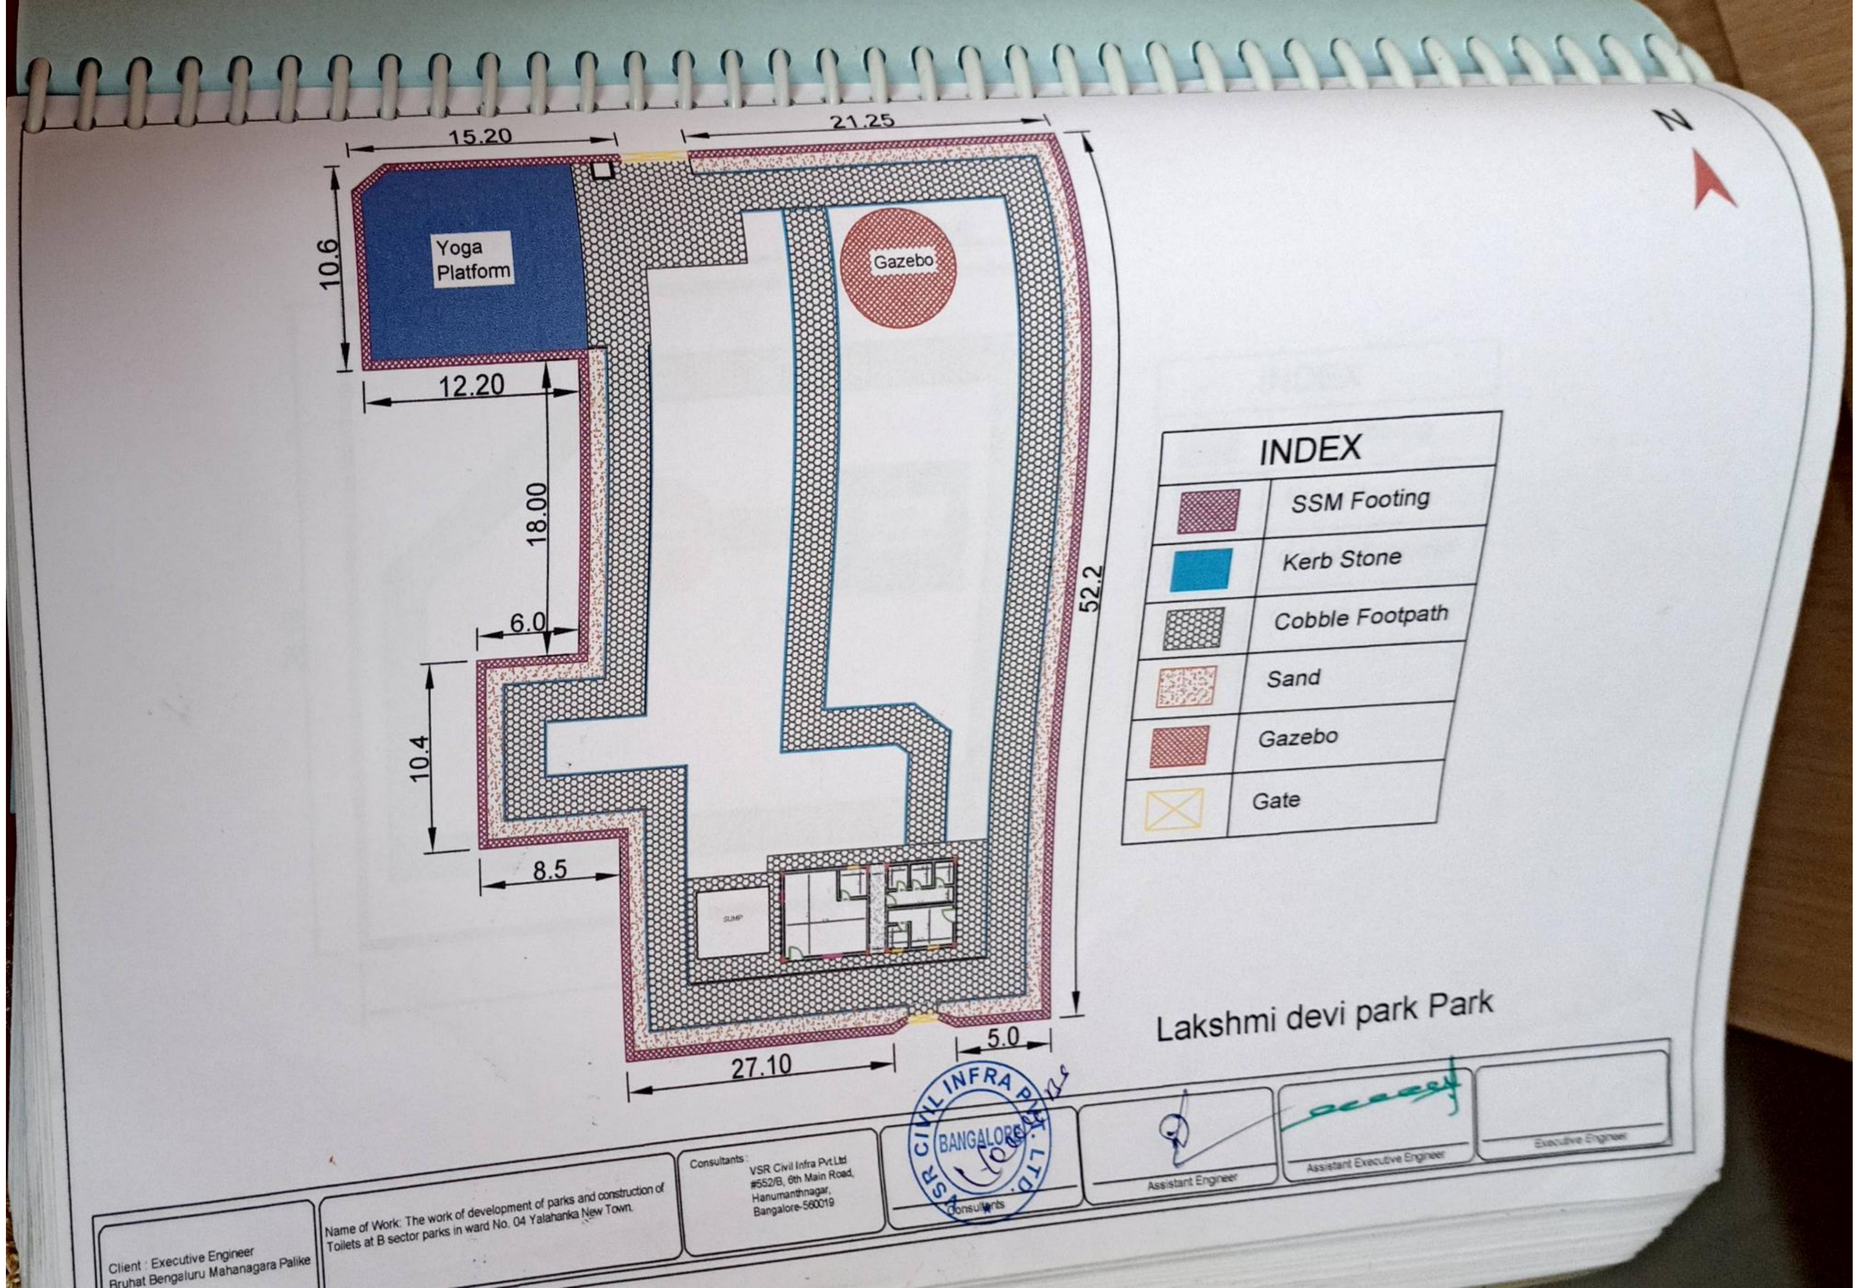

Scanned by TapScanner

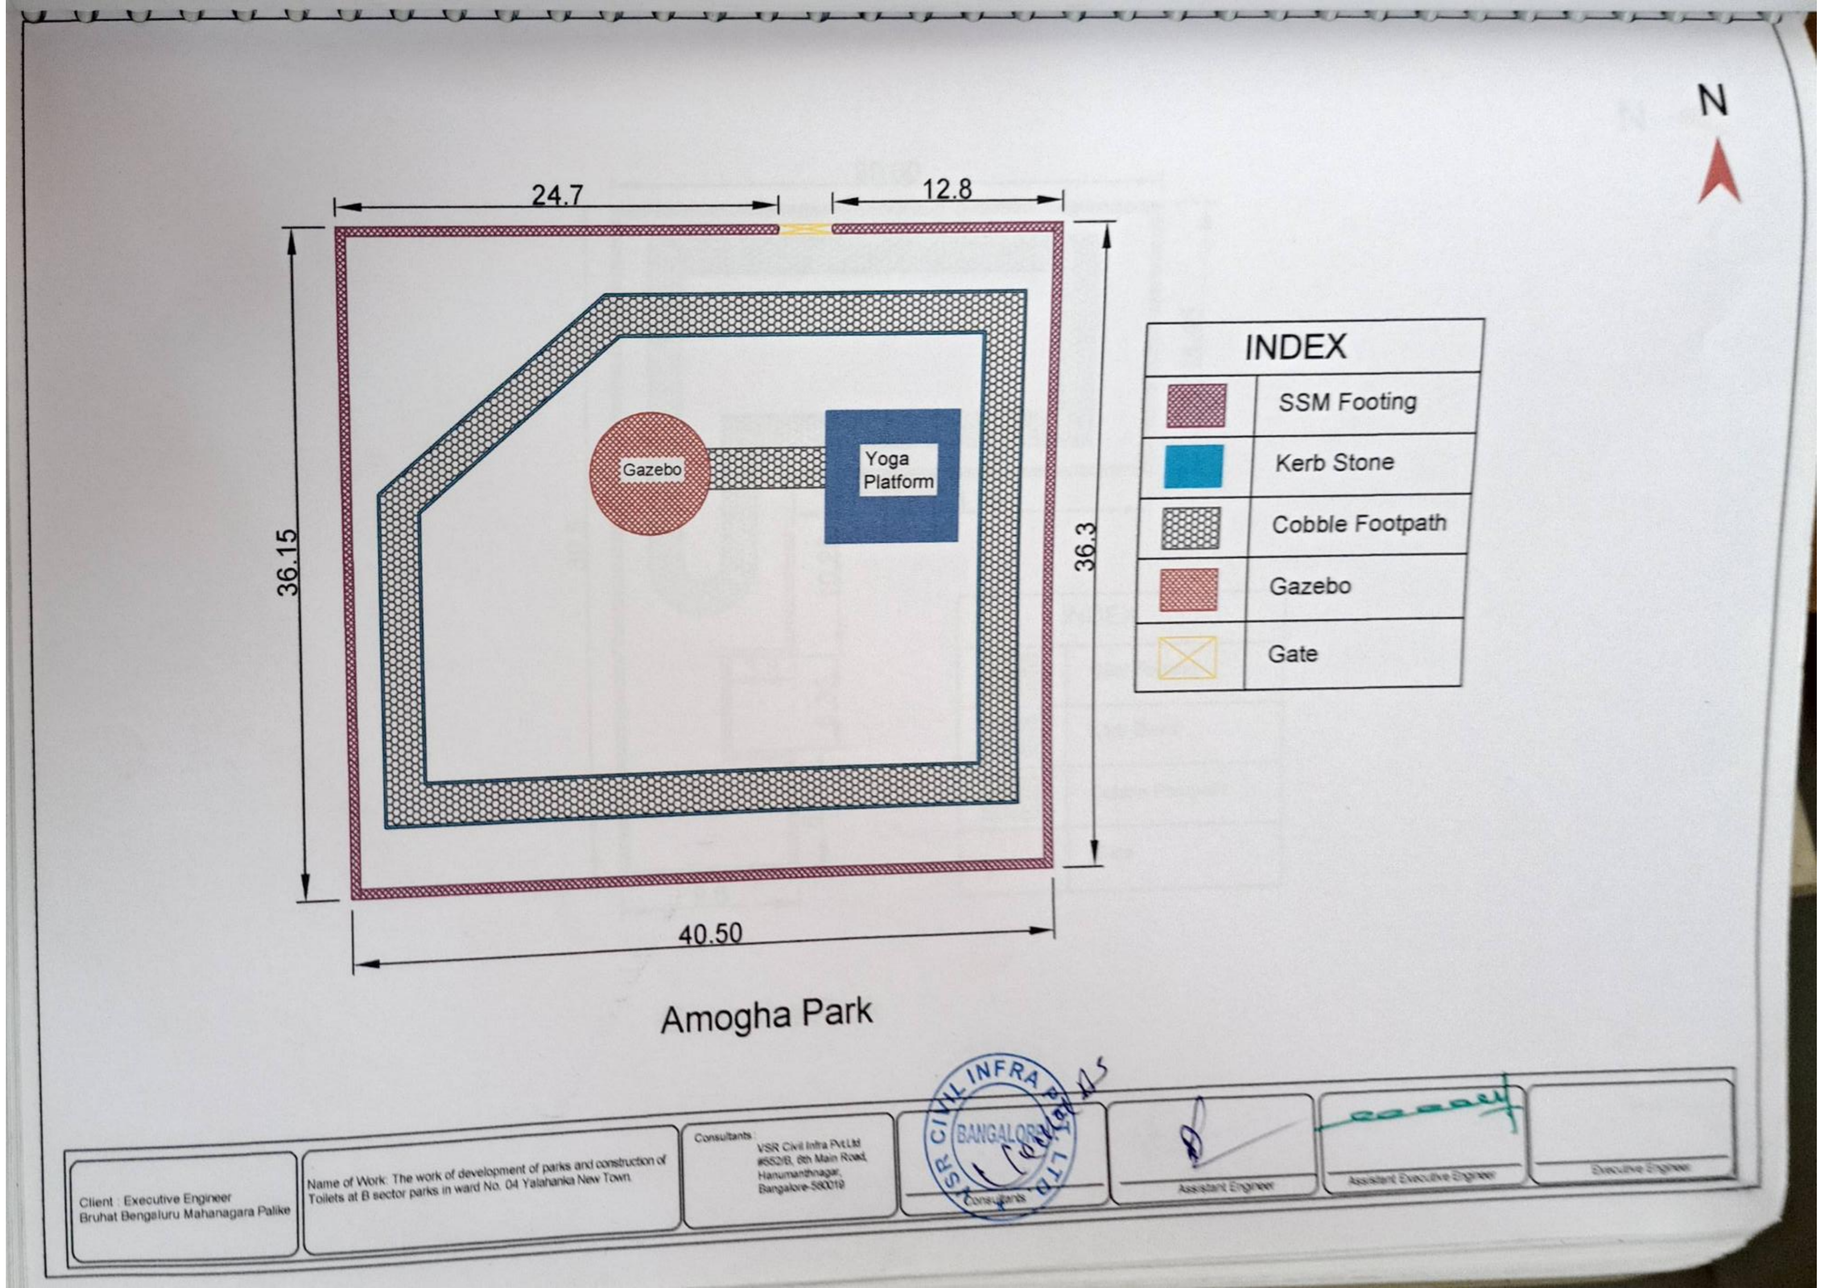

Scanned by TapScanner

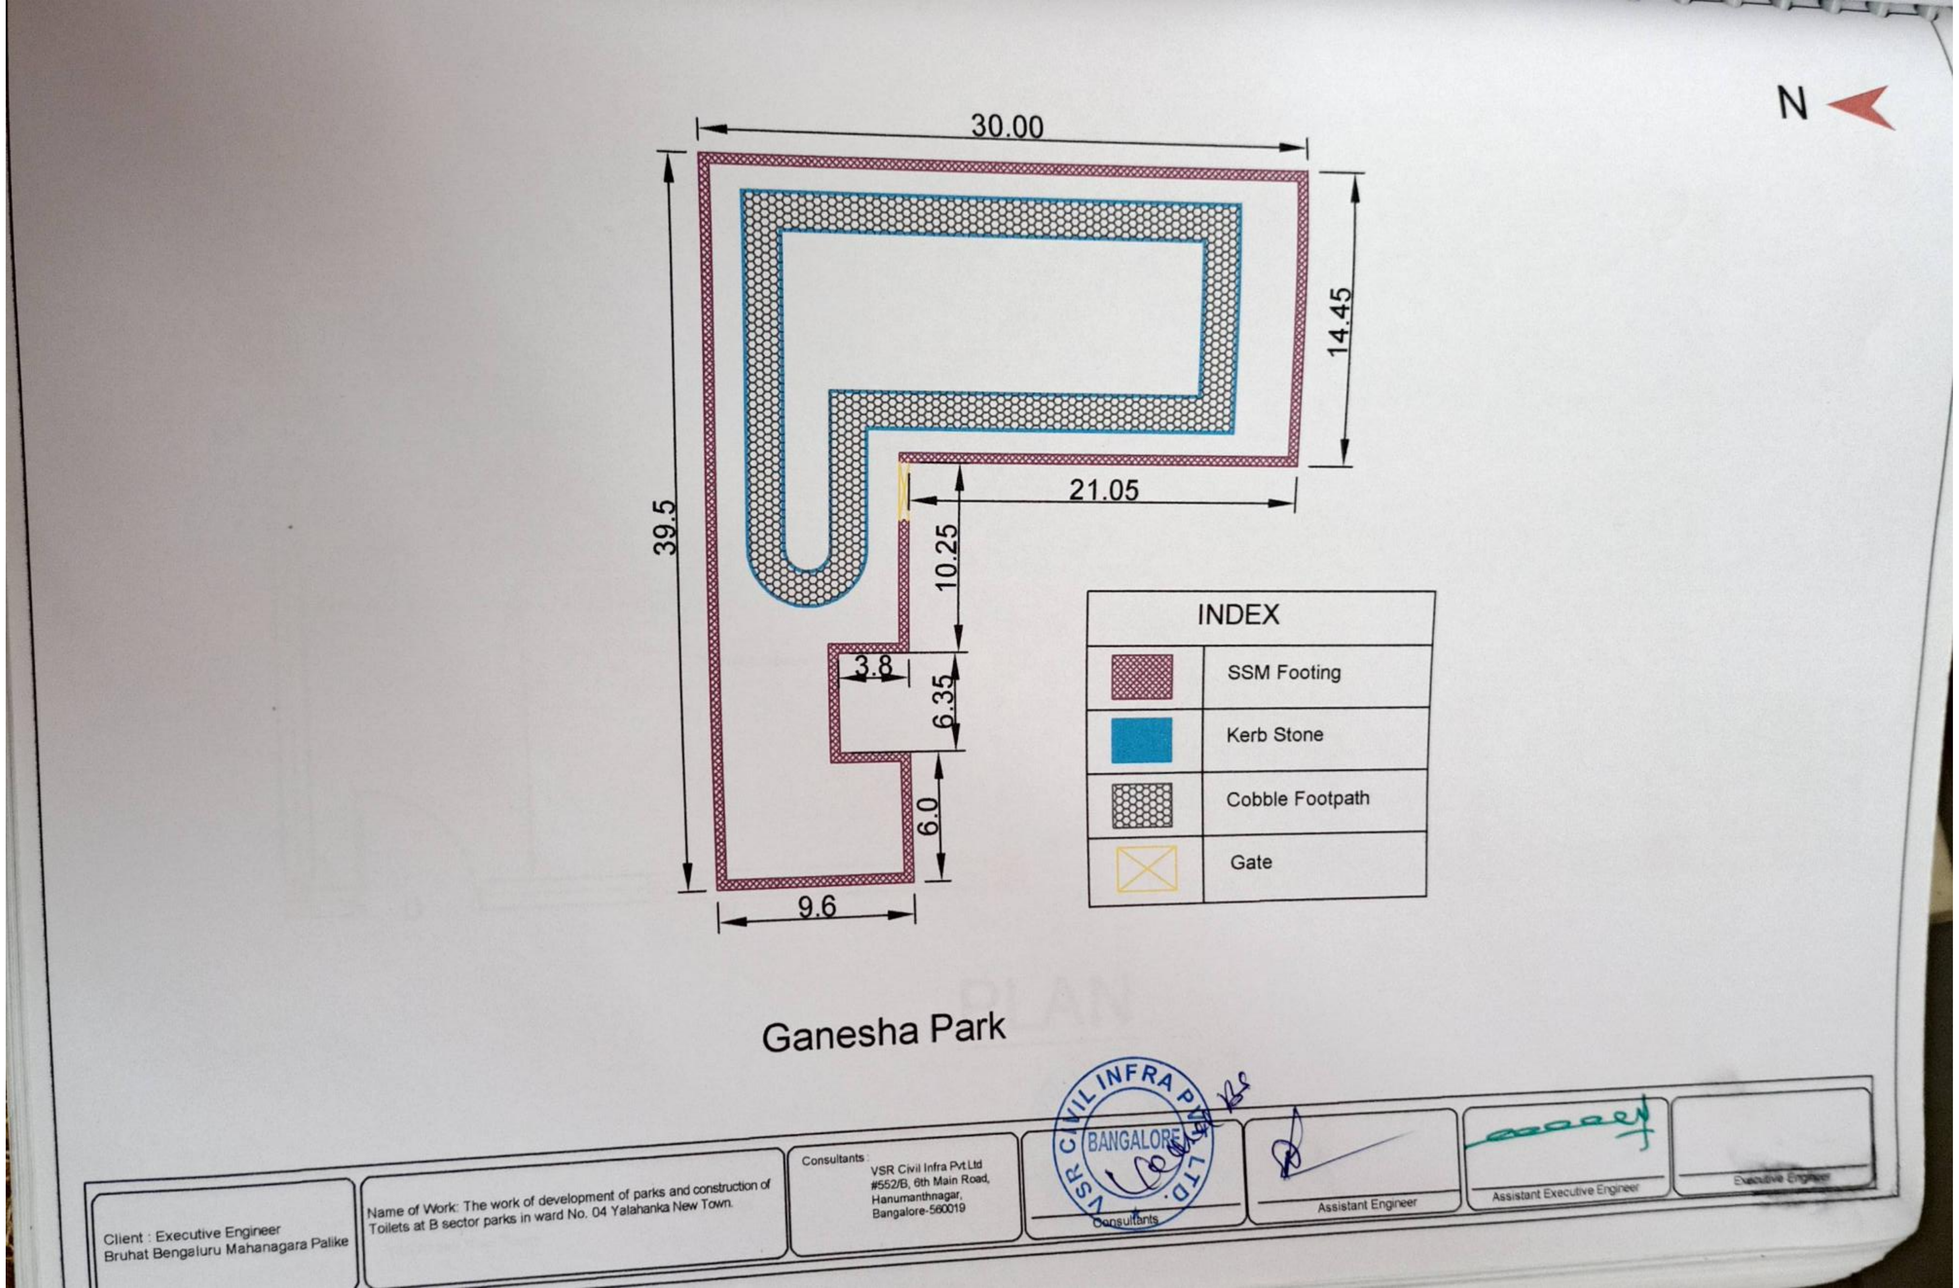

Scanned by TapScanner

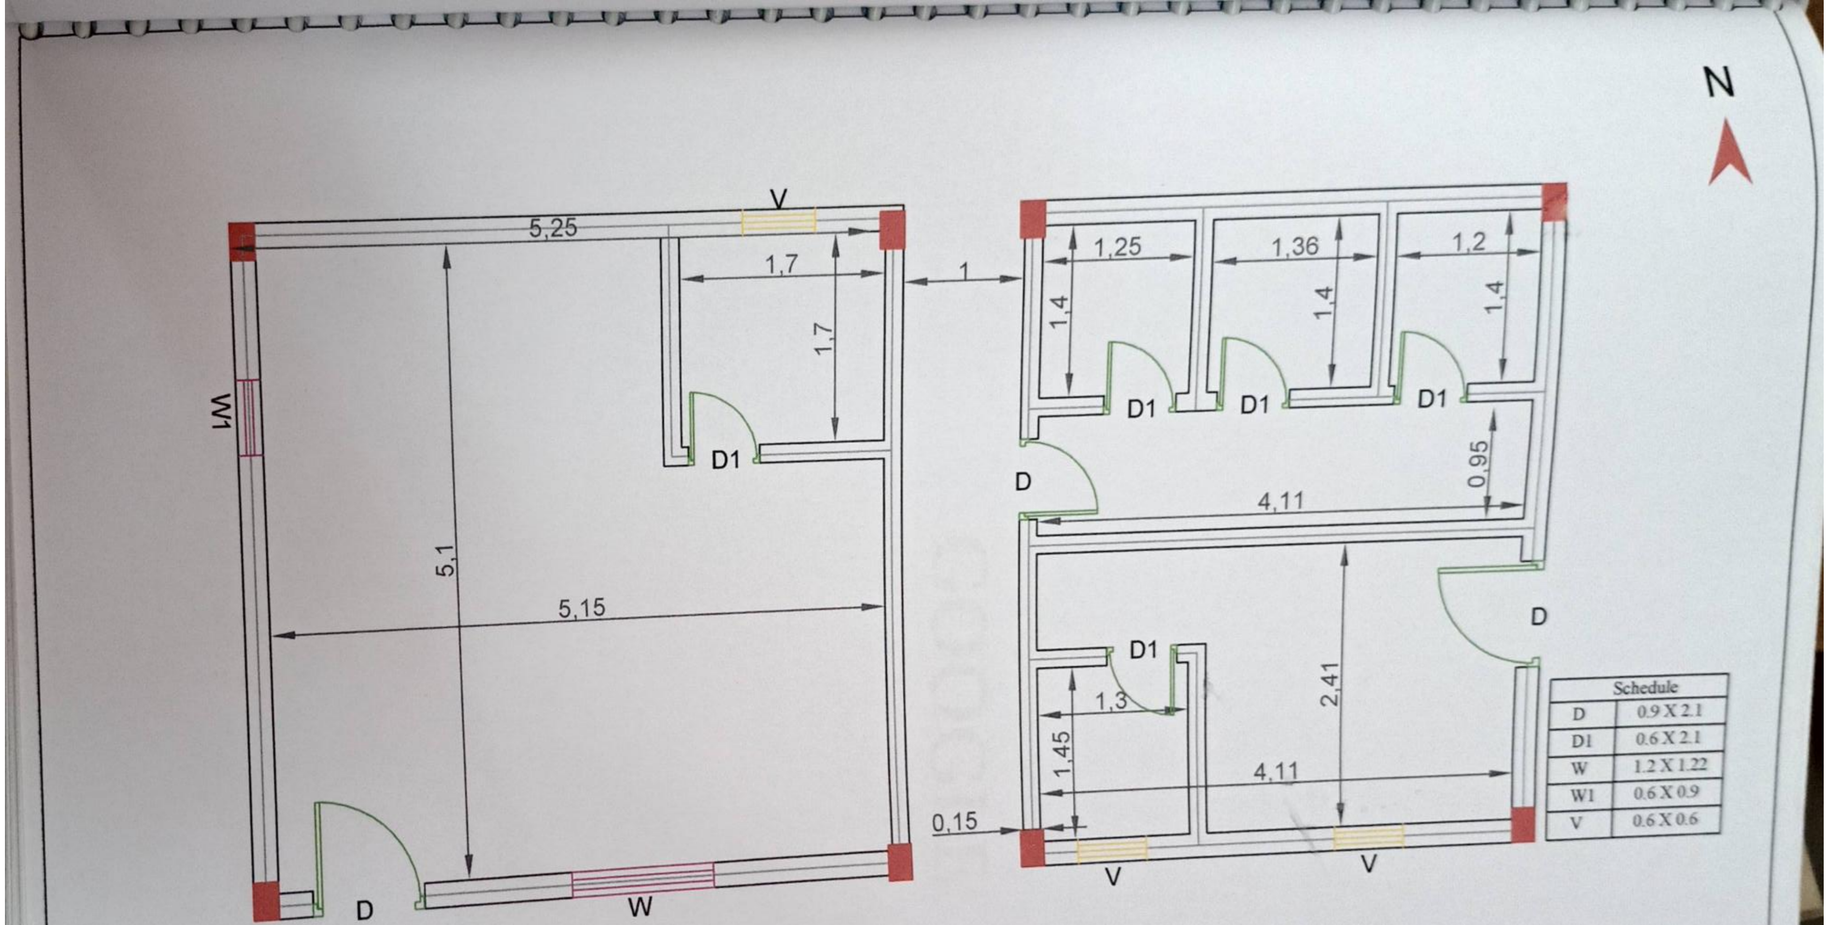

PLAN

VSR CIVIL INFRA PVT. LTD. BANGALORE Consultants

Client : Executive Engineer
Bruhat Bengaluru Mahanagara Palike

Name of Work: The work of development of parks and construction of Toilets at B sector parks in ward No. 04 Yalahanka New Town.

Consultants :
VSR Civil Infra Pvt.Ltd
#552/B, 6th Main Road,
Hanumanthnagar,
Bangalore-560019

Assistant Engineer

Assistant Executive Engineer

Executive Engineer

Scanned by TapScanner

Name of Work:- The work of Development of Parks and construction of Toilets at B Sector Parks in Ward No 04 Yalahanka New Town.

VSR CIVIL INFRA PVT. LTD.

Scanned by TapScanner

Name of Work:- The work of Development of Parks and construction of Toilets at B Sector Parks in Ward No 04 Yalahanka New Town.

VSR CIVIL INFRA PVT. LTD.

Scanned by TapScanner

New Town.

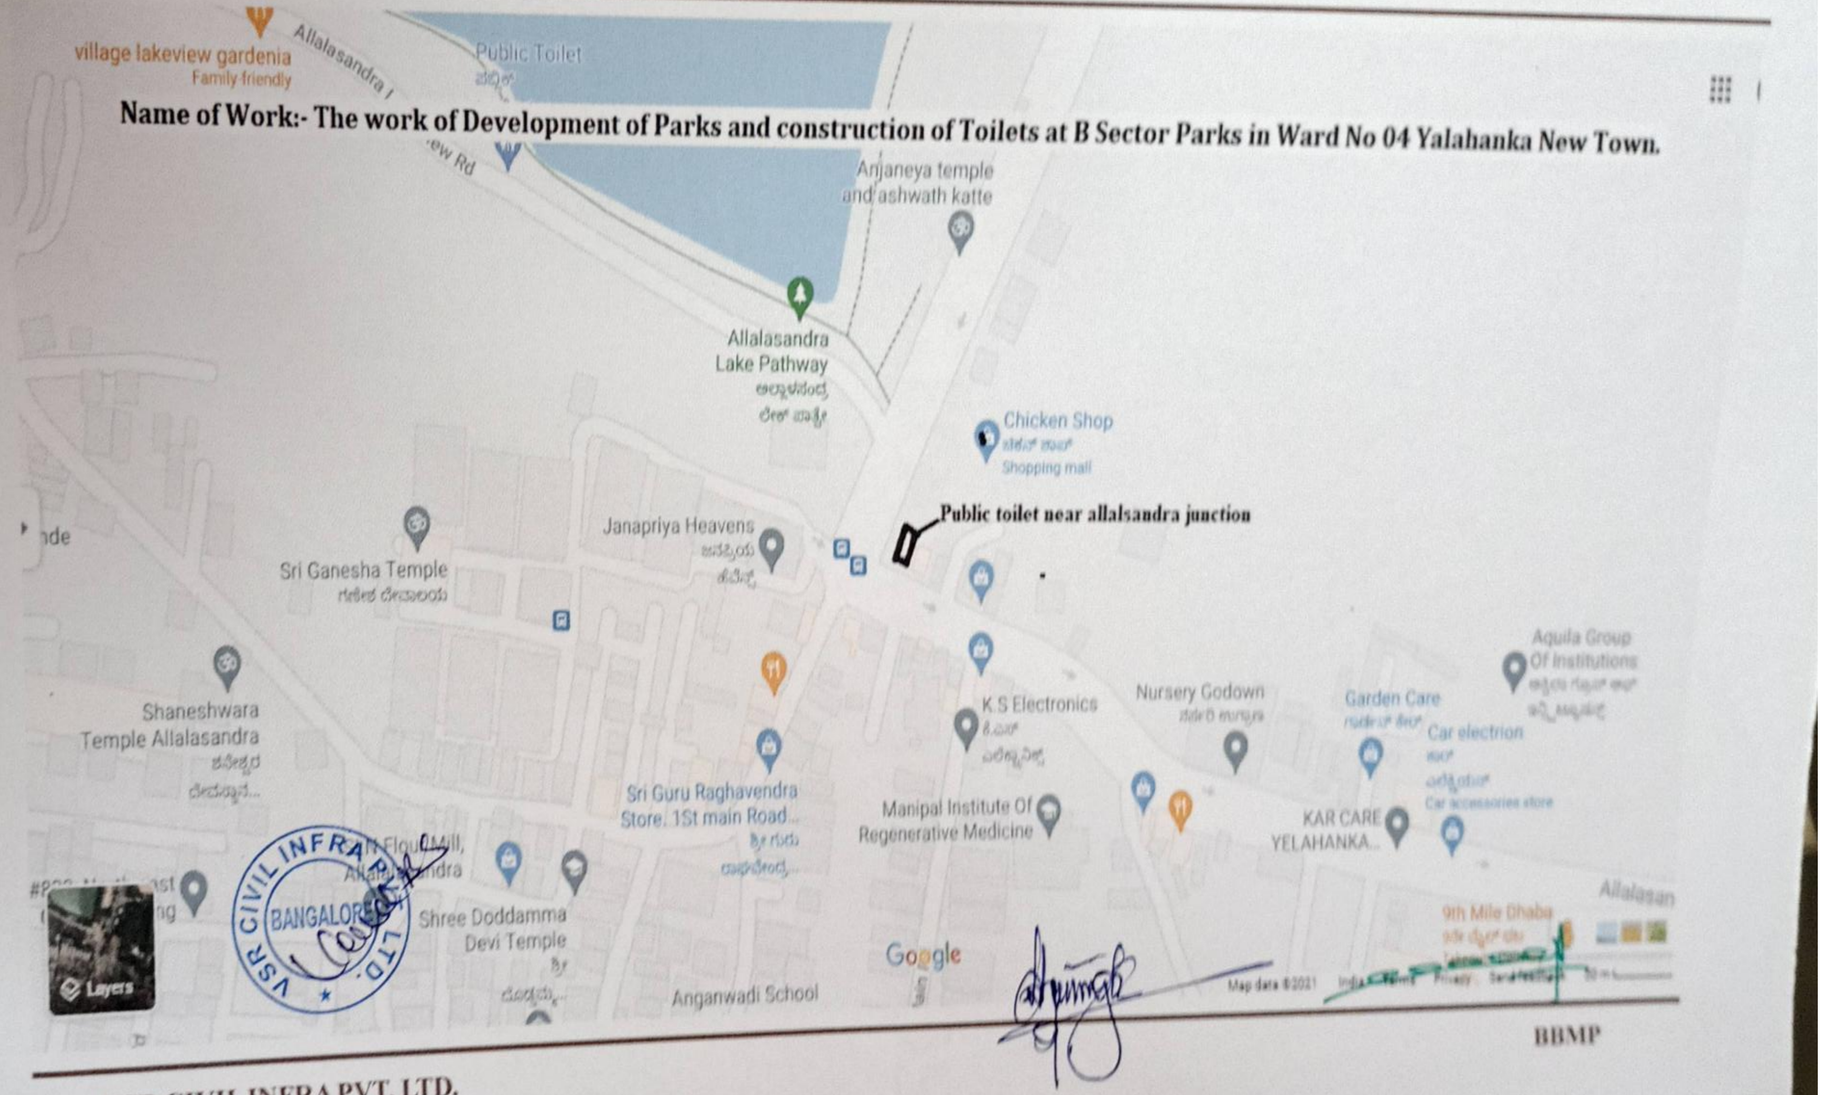

VSR CIVIL INFRA PVT. LTD.

Scanned by TapScanner